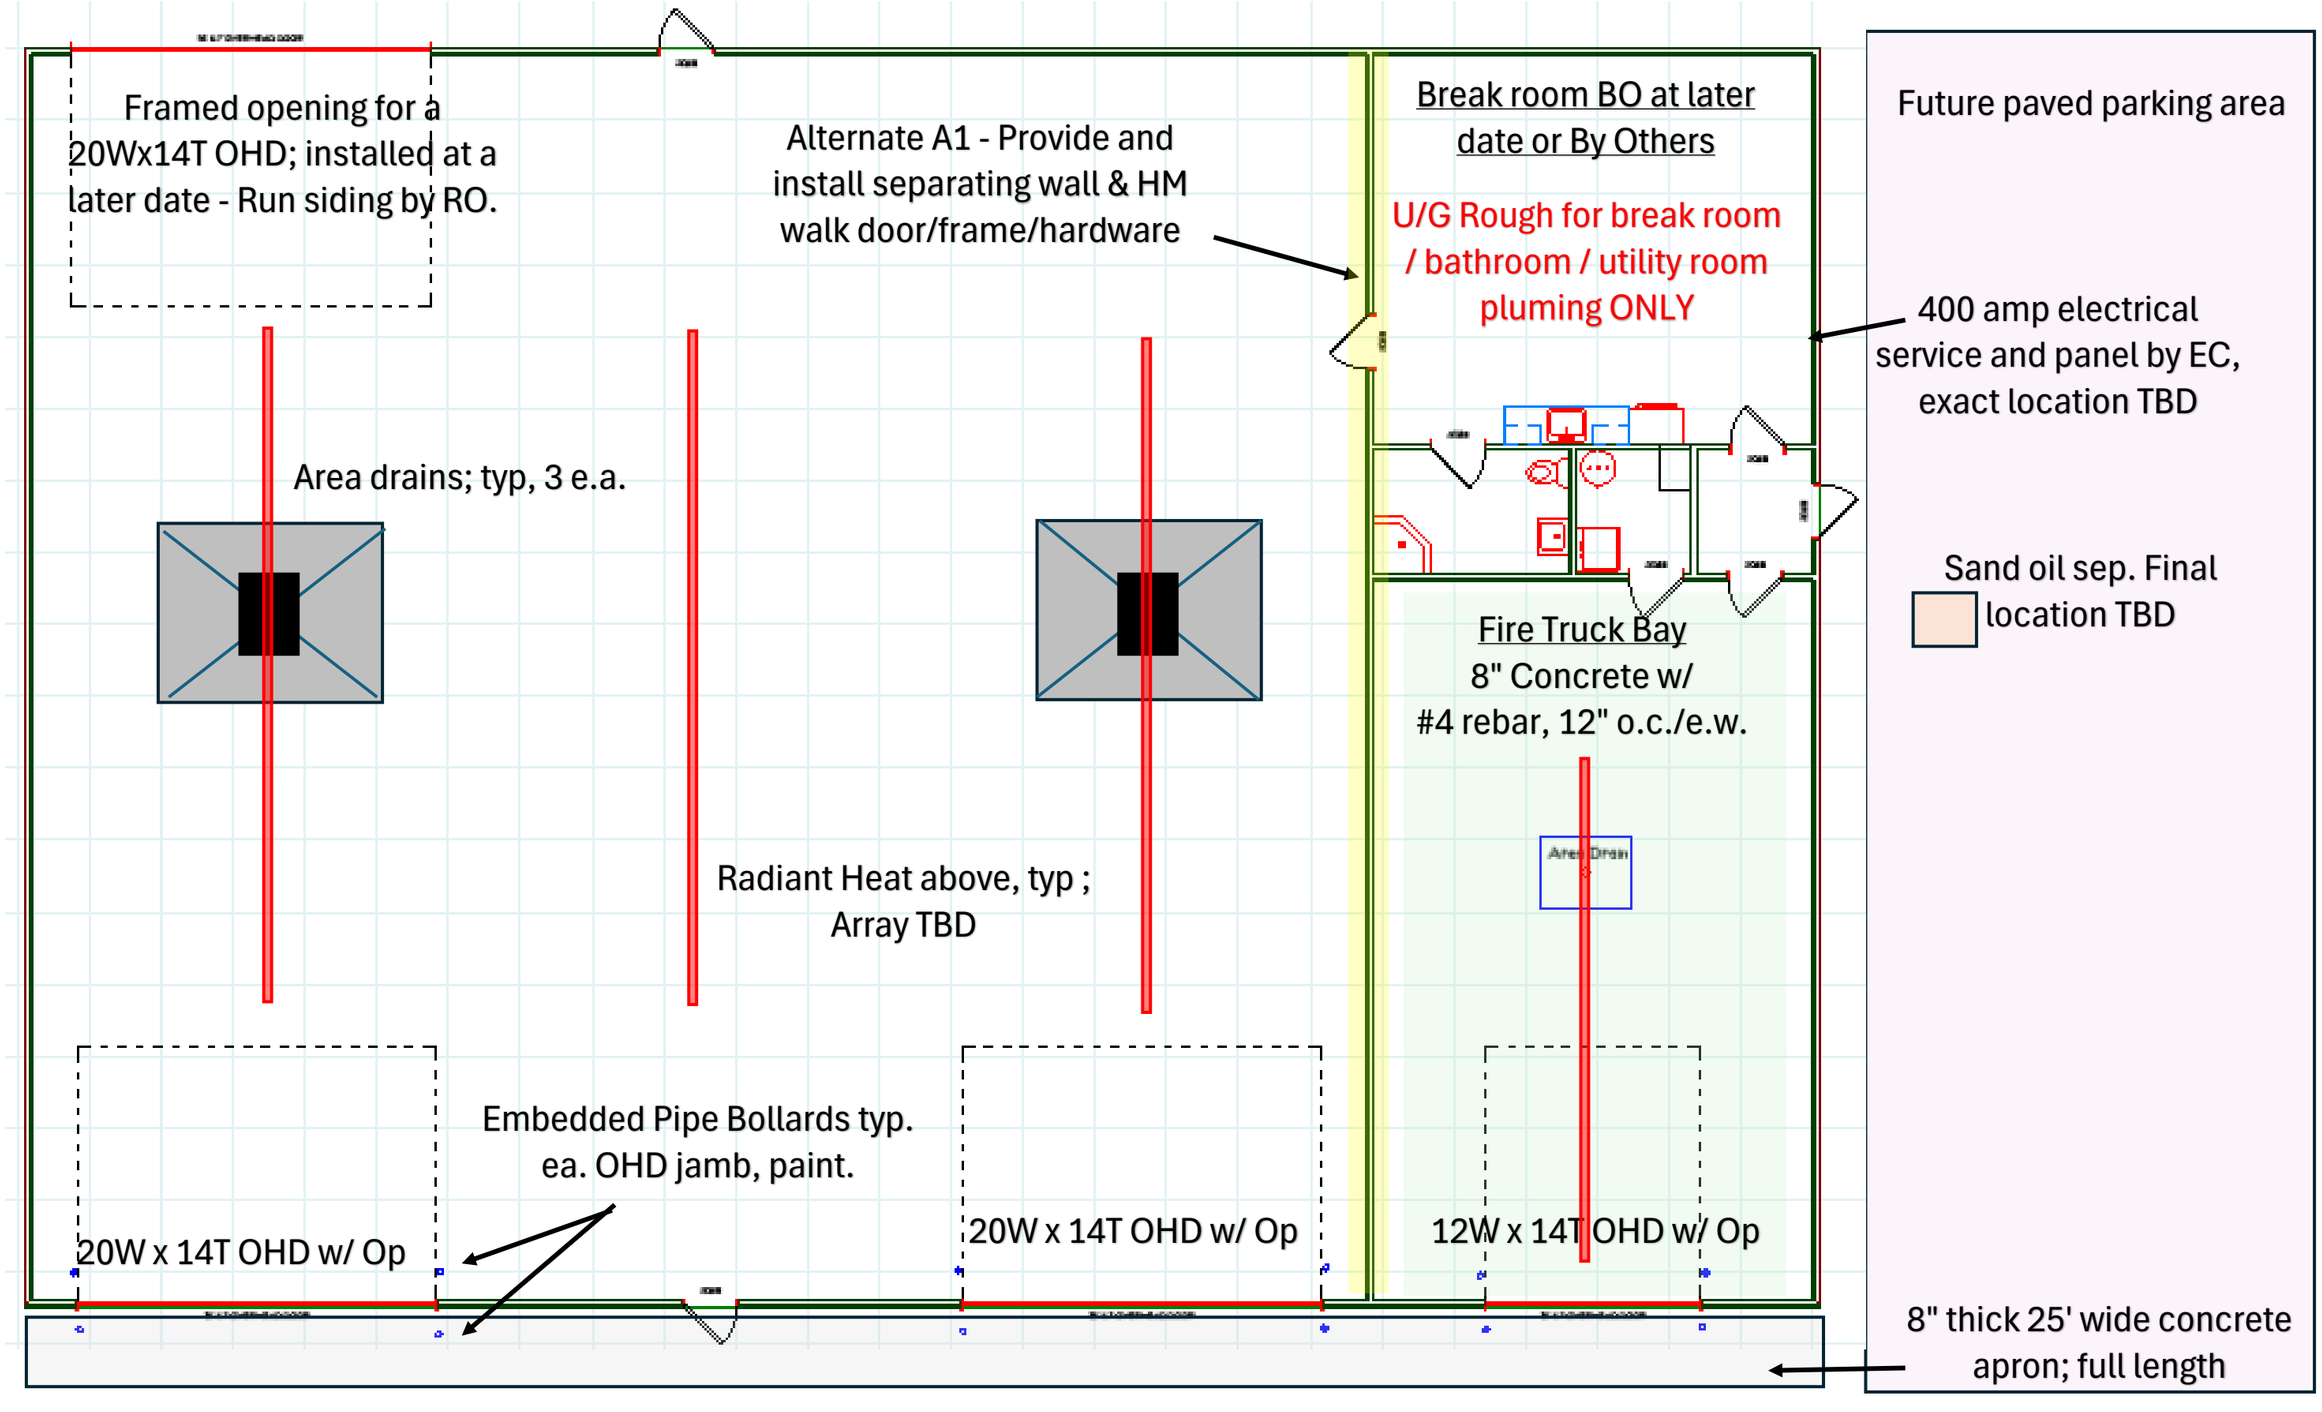
Framed opening for a 20Wx14T OHD; installed at a later date - Run siding by RO.
Alternate A1 - Provide and install separating wall & HM walk door/frame/hardware
Break room BO at later date or By Others
U/G Rough for break room / bathroom / utility room pluming ONLY
Future paved parking area
400 amp electrical service and panel by EC, exact location TBD
Area drains; typ, 3 e.a.
Sand oil sep. Final location TBD
Fire Truck Bay
8" Concrete w/ #4 rebar, 12" o.c./e.w.
Area Drain
Radiant Heat above, typ ; Array TBD
Embedded Pipe Bollards typ. ea. OHD jamb, paint.
20W x 14T OHD w/ Op
20W x 14T OHD w/ Op
12W x 14T OHD w/ Op
8" thick 25' wide concrete apron; full length